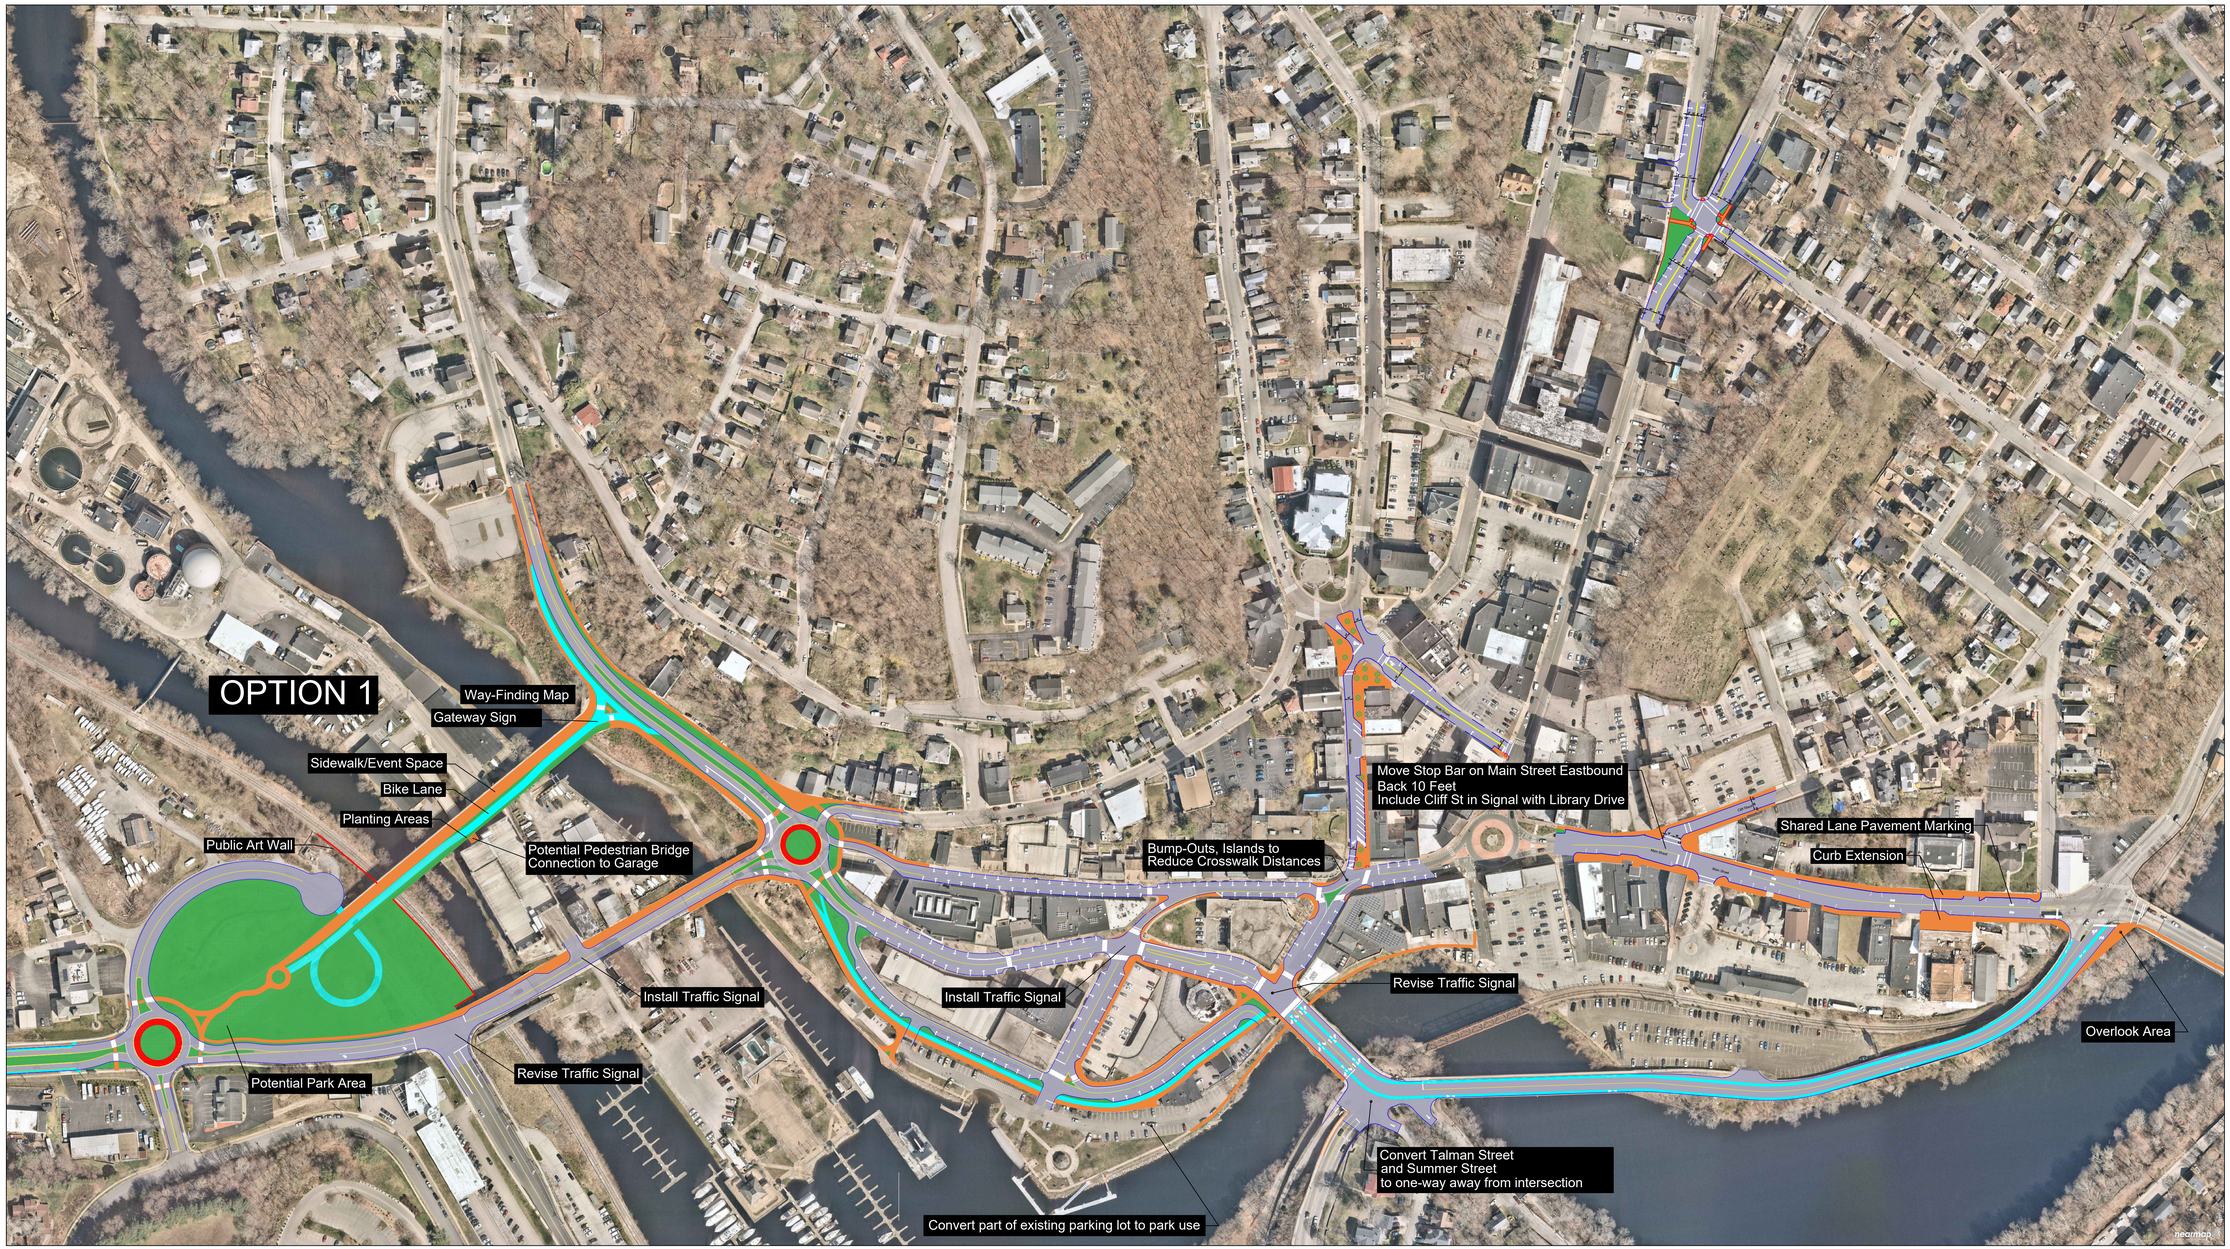

REV.	DATE	DESCRIPTION	SHEET. NO.
		REVISIONS	

150 0 150
SCALE IN FEET

DESIGNER: JB
DRAFTER: AS
CHECKED BY: JB
APPROVED BY: CB

vhb

CITY OF NORWICH
CONNECTICUT

DATE: APRIL 17, 2024

PROJECT TITLE:
CHELSEA HARBOR/DOWNTOWN NORWICH MOBILITY STUDY

CADD FILENAME: CP-43283-OPTION-1.DWG

TOWN: NORWICH, CT

DRAWING TITLE: CONCEPT PLAN

PROJECT NO.: 43283.00
DRAWING NO.: OPTION 1
SHEET NO.:

Jun 05, 2024